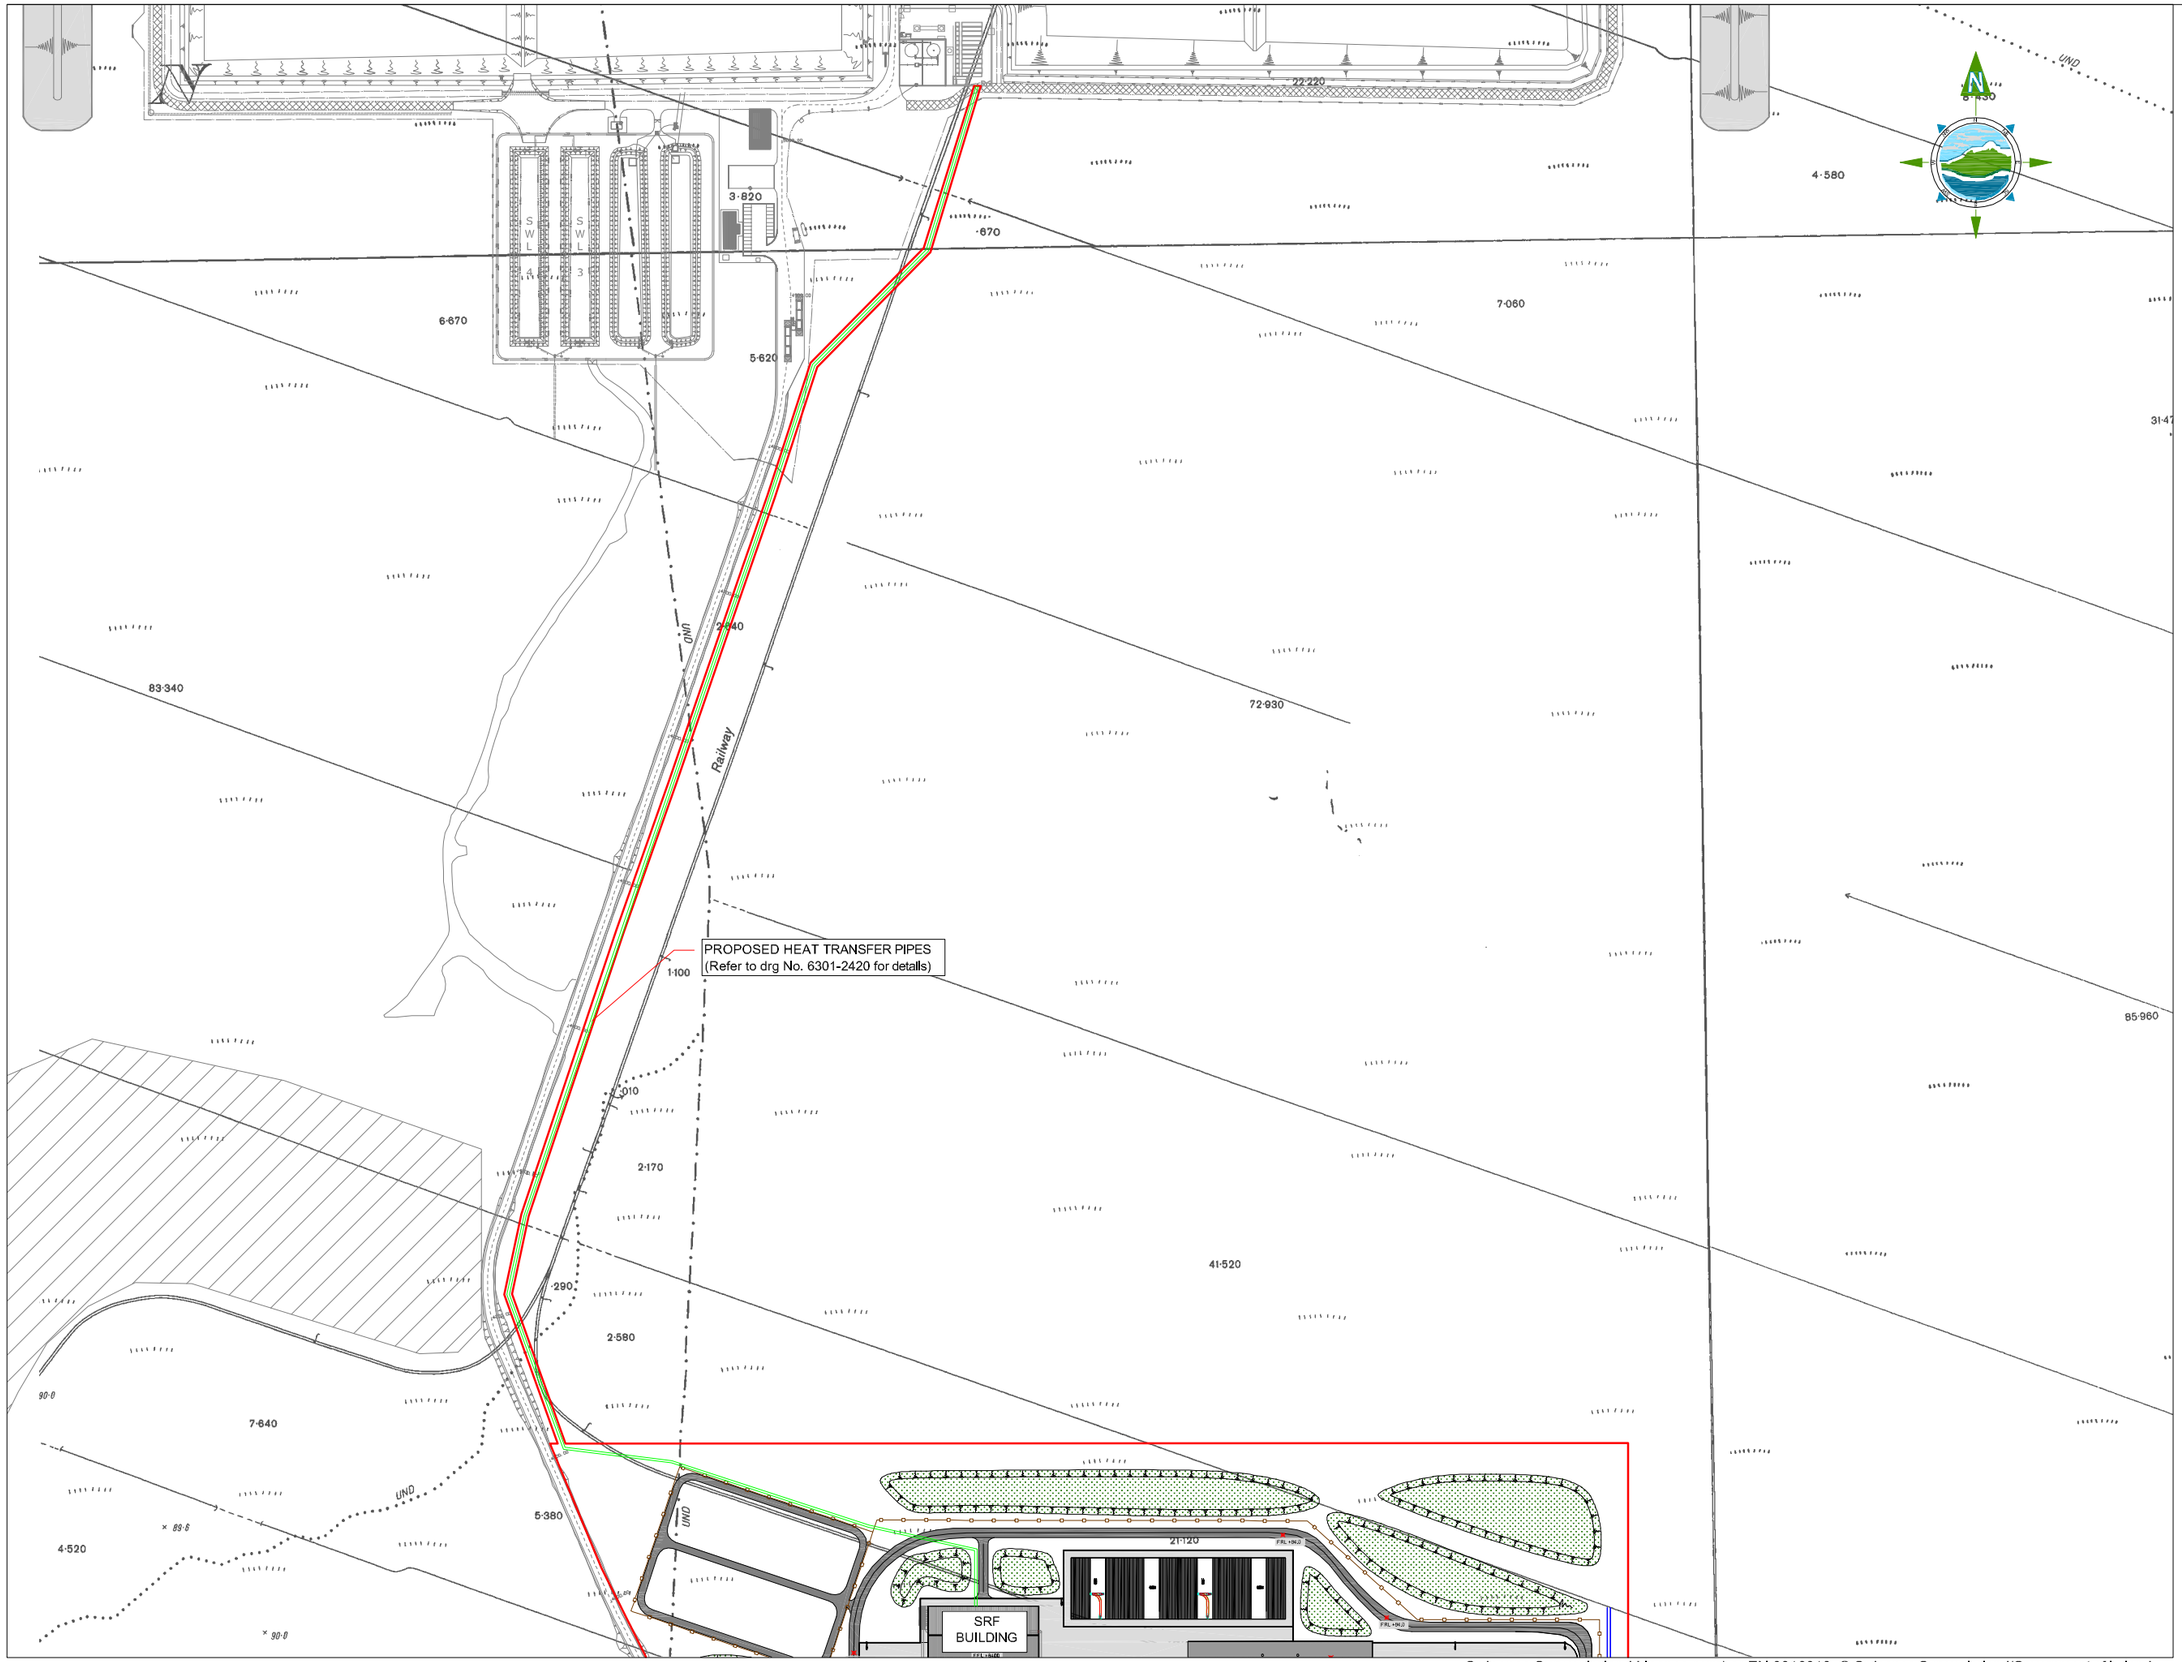

Ordnance Survey Ireland Licence number EN 0016010. © Ordnance Survey Ireland/Government of Ireland

GENERAL LEGEND

ACTIVITY BOUNDARY

HEAT TRANSFER PIPES

NOTES:

1. FIGURED DIMENSIONS ONLY TO BE TAKEN FROM THIS DRAWING.
2. ALL DRAWINGS TO BE CHECKED BY THE CONTRACTOR ON SITE
3. ENGINEER/EMPLOYERS REPRESENTATIVE, AS APPROPRIATE, TO BE INFORMED BY THE CONTRACTOR OF ANY DISCREPANCIES BEFORE ANY WORK COMMENCES
4. THE CONTRACTOR SHALL UNDERTAKE A THOROUGH CHECK FOR THE ACTUAL LOCATION OF ALL SERVICES/UTILITIES, ABOVE AND BELOW GROUND, BEFORE ANY WORK COMMENCES
5. ALL LEVELS SHOWN RELATE TO ORDNANCE SURVEY DATUM AT MALIN HEAD

Issue	Date	Description	By	Chkd.
A	05.06.12	ISSUED FOR REPORT	M.N.	D.C.

Client:

BORD NA MÓNA

Project:

DREHID
MECHANICAL BIOLOGICAL TREATMENT (MBT) FACILITY

Title:

PROPOSED HEAT TRANSFER PIPES

Scale @ A3: 1:4,000

Prepared by: M. Nolan | Checked: D. Conneran | Date: May 2012

Project Director: D. Grehan

TOBIN
Patrick J. Tobin & Co. Ltd.
Consulting, Civil and Structural Engineers,
Block 10-4, Blanchardstown Corporate Park,
Dublin 15, Ireland.
tel: +353-(0)1-8030406
fax:+353-(0)1-8030409
e-mail: info@tobin.ie
www.tobin.ie

No part of this document may be reproduced or transmitted in any form or stored in any retrieval system of any nature without the written permission of Patrick J. Tobin & Co. Ltd. as copyright holder except as agreed for use on the project for which the document was originally issued.

Drawing No.: 6301-2408

Issue: A